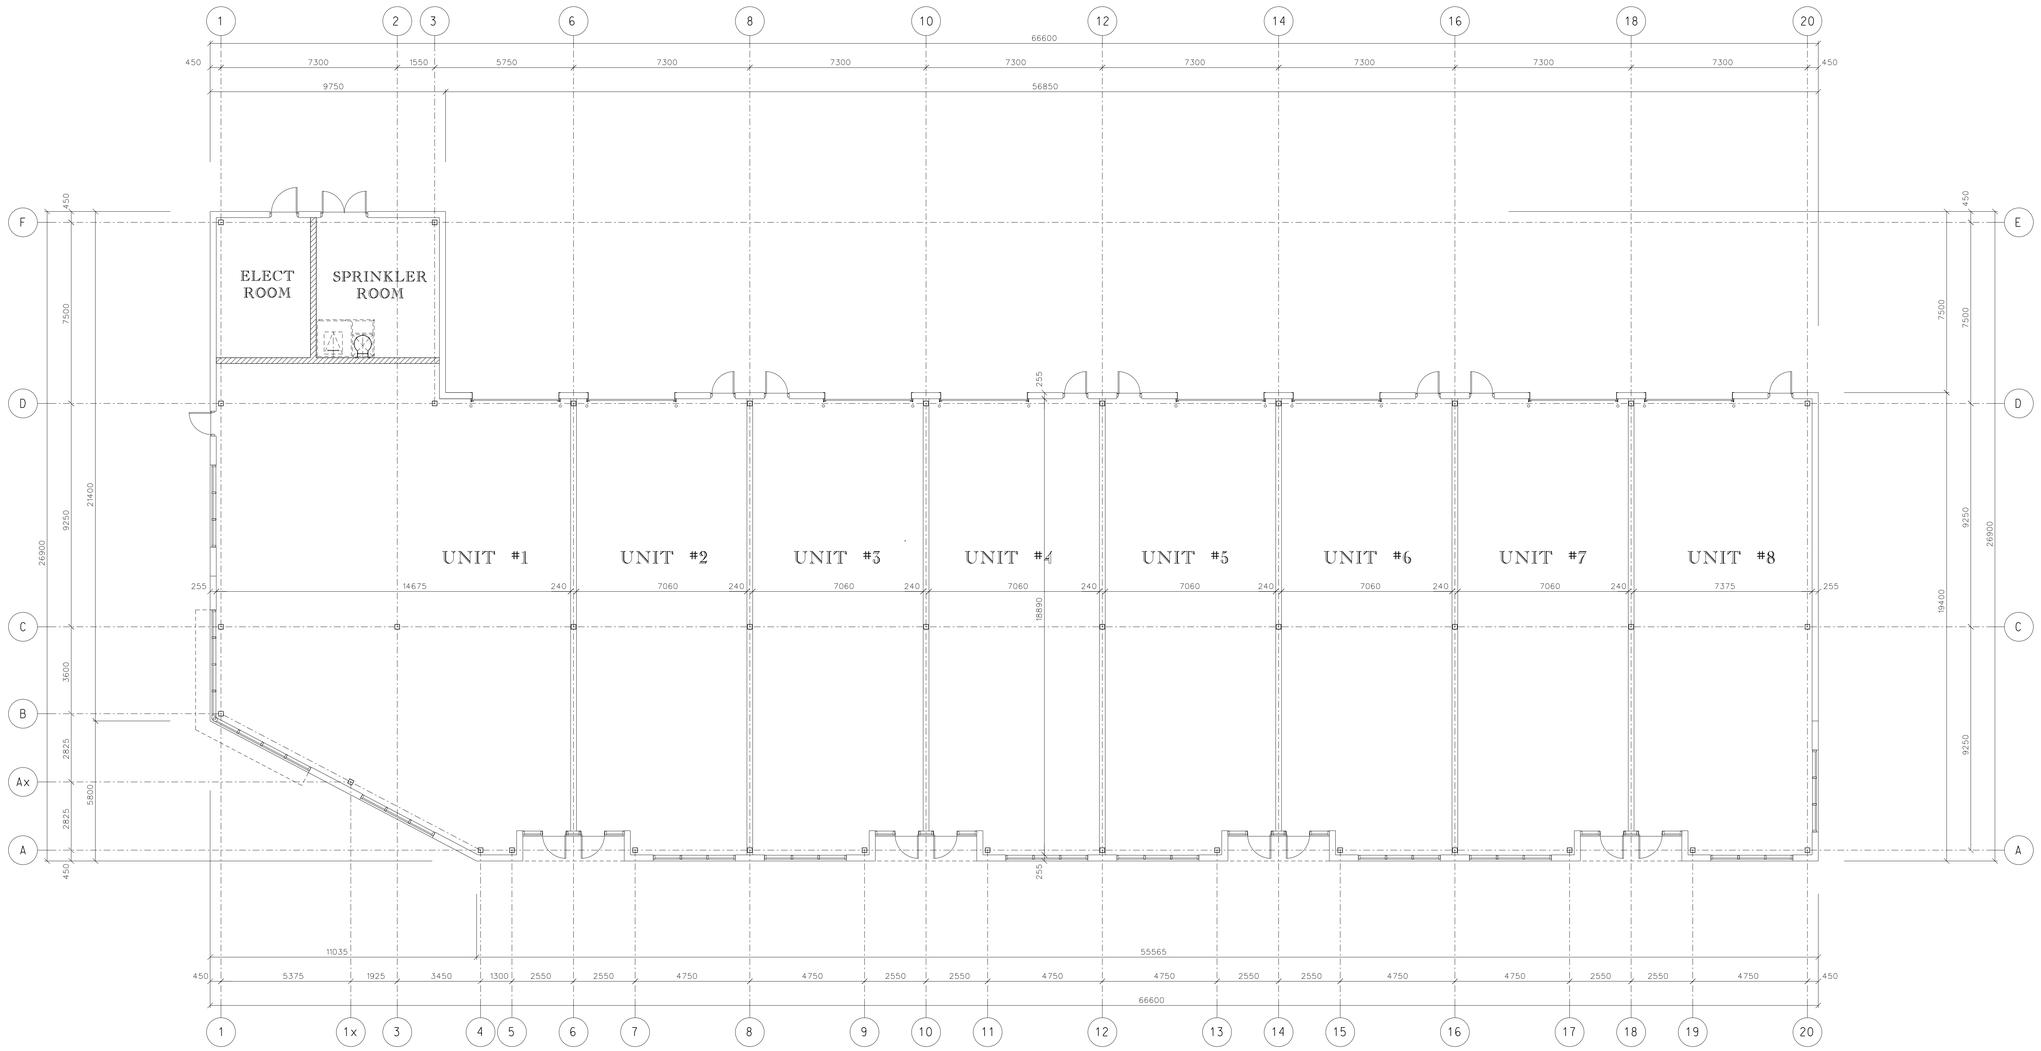

CONTRACTOR MUST CHECK AND VERIFY ALL DIMENSIONS AND BE RESPONSIBLE FOR SAME. REPORTING ANY DISCREPANCIES TO THE ARCHITECT BEFORE COMMENCING WORK.

ALL DRAWINGS, PRINTS AND SPECIFICATIONS ARE THE PROPERTY OF THE ARCHITECT AND MUST BE RETURNED TO HIM ON COMPLETION OF WORK.

LATEST APPROVED DRAWINGS ONLY TO BE USED FOR CONSTRUCTION.

PRINTS ARE NOT TO BE SCALED.

No	Date Plotted	Revisions
▽	JUN 27 2023	ENLARGED UNIT 1

Date Plotted	Issued for:
JUN 27 2023	2ND SUBMISSION FOR BY-LAW AMEND
MAY 23 2023	ZONING BY-LAW AMENDMENT

Industrial Development

James Snow Parkway North

James Snow Parkway — Milton, Ontario

Parts 14 and 16, RP 20R20039, Town of Milton, Regional Municipality of Halton

EMERY INVESTMENTS

620 Wilson Avenue, Suite 401
Toronto, Ontario, M3K 1Z3
tel (416)630-6927
fax (416)630-6997

CONSTRUCTION NORTH

Floor Plan-Building 2

GLOBAL ARCHITECT INC.

6 Leswyn Road
Toronto, Ontario, M6A 1K2
tel (416)256-4440
fax (416)256-4449

DRAWN BY	: J. DeCicco
DATE	: June 27, 2023
SCALE	: 1:100
PROJECT NO.:	22-15
DRAWING NO.:	A-2.1