SKETCH ILLUSTRATING
TOPOGRAPHIC INFORMATION FOR
PRELIMINARY DESIGN PURPOSES
9230 GUELPH LINE
TOWN OF MILTON
REGIONAL MUNICIPALITY OF HALTON

SCALE 1: 500

0 5 10 15 20 25 30 35 40 45 50 metres

David B. Scarles Surveying Ltd.
ONTARIO LAND SURVEYORS

METRIC

DISTANCES AND COORDINATES SHOWN ON THIS PLAN ARE IN METRES AND CAN BE CONVERTED TO FEET BY DIVIDING BY 0.3048

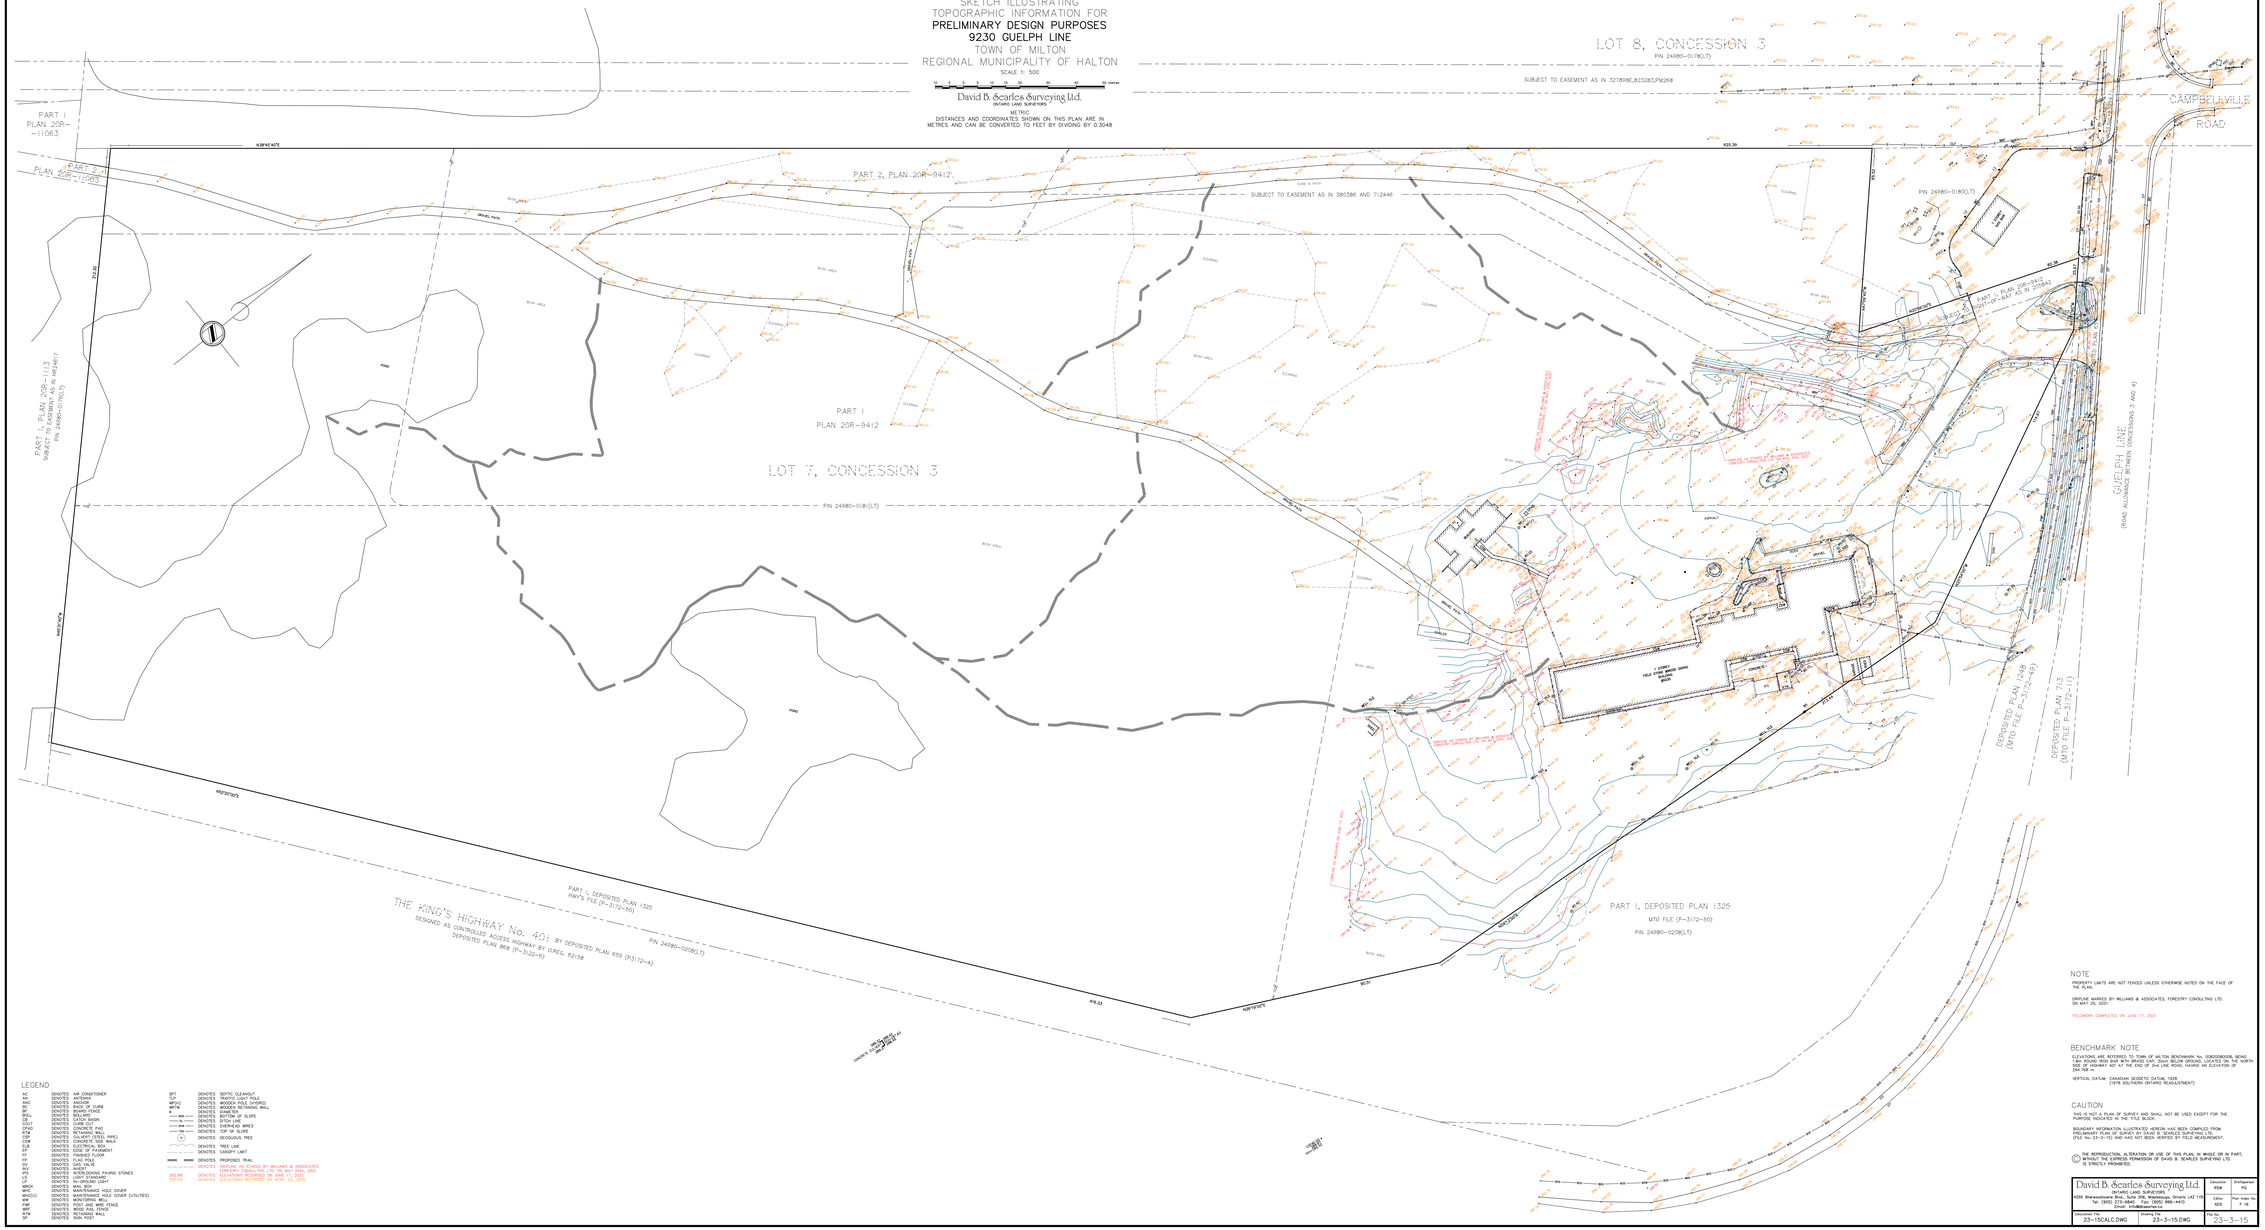

LEGEND

AC	DENOTES AIR CONDITIONER
AN	DENOTES ANTENNA
ARC	DENOTES ANCHOR
BC	DENOTES BOTTOM OF CURB
BI	DENOTES BIKING/VOICE
BOLL	DENOTES BOLLARD
CB	DENOTES CATCH BASIN
CO/I	DENOTES CURB CUT
CPAD	DENOTES CONCRETE PAD
CW	DENOTES CONCRETE WALK
CGP	DENOTES CULVERT (STEEL PIPE)
CSW	DENOTES CONCRETE SIDE WALK
DW	DENOTES DRIVEWAY
EP	DENOTES EDGE OF PAVEMENT
FF	DENOTES FINISHED FLOOR
GV	DENOTES GAS VALVE
GV	DENOTES GAS VALVE
WV	DENOTES WATER
LS	DENOTES LOOKOUTS PAVING STONES
LS	DENOTES LIGHT STANDARD
MB	DENOTES MAIL BOX
MBOX	DENOTES MAIL BOX
MH	DENOTES MAINTENANCE HOLE COVER
MH(UU)	DENOTES MAINTENANCE HOLE COVER (UTILITIES)
MW	DENOTES MONITORING WELL
WRF	DENOTES WOOD RAIL FENCE
WRF	DENOTES WOOD RAIL FENCE
RTW	DENOTES RETAINING WALL
SP	DENOTES SIGN POST
SPT	DENOTES SEPTIC CLEANOUT
SV	DENOTES SEPTIC CLEANOUT(VALVE)
WPOG	DENOTES WOODEN POLE (GUARD)
WRTW	DENOTES WOODEN RETAINING WALL
TB	DENOTES TOP OF BANK
BS	DENOTES BOTTOM OF SLOPE
TS	DENOTES TOP OF SLOPE
OH	DENOTES OVERHEAD WIRES
TS	DENOTES TOP OF SLOPE
	DENOTES DECIDUOUS TREE
	DENOTES TREE LINE
	DENOTES CANOPY LIMIT
	DENOTES PROPOSED TRAIL
	DENOTES DRIPLINE AS SURVEYED BY WILLIAMS & ASSOCIATES, FORESTRY CONSULTING LTD. ON MAY 25th, 2021
292.68	DENOTES ELEVATIONS RECORDED ON JUNE 17, 2021
292.04	DENOTES ELEVATIONS RECORDED ON APRIL 12, 2021

NOTE

PROPERTY LIMITS ARE NOT FENCED UNLESS OTHERWISE NOTED ON THE FACE OF THE PLAN.

DRIPLINE MARKED BY WILLIAMS & ASSOCIATES, FORESTRY CONSULTING LTD. ON MAY 25, 2021.

FIELDWORK COMPLETED ON JUNE 17, 2021.

BENCHMARK NOTE


VERTICAL DATUM: CANADIAN GEODETIC DATUM, 1928
(1978 SOUTHERN ONTARIO READJUSTMENT)

CAUTION

THIS IS NOT A PLAN OF SURVEY AND SHALL NOT BE USED EXCEPT FOR THE PURPOSE INDICATED IN THE TITLE BLOCK.


© THE REPRODUCTION, ALTERATION OR USE OF THIS PLAN, IN WHOLE OR IN PART, WITHOUT THE EXPRESS PERMISSION OF DAVID B. SCARLES SURVEYING LTD. IS STRICTLY PROHIBITED.

David B. Scarles Surveying Ltd.
ONTARIO LAND SURVEYORS
4205 Shawsonthere Blvd., Suite 206, Mississauga, Ontario L4Z 1T5
Tel.: (905) 848-9044 Fax: (905) 848-9410
Email: info@dbscarles.ca

Calculated	Checked
BDM	PG
Drawn	Plot Index No.
ADS	F 16

Calculation File	Drawing File	File No.
23-15CALC.DWG	23-3-15.DWG	23-3-15